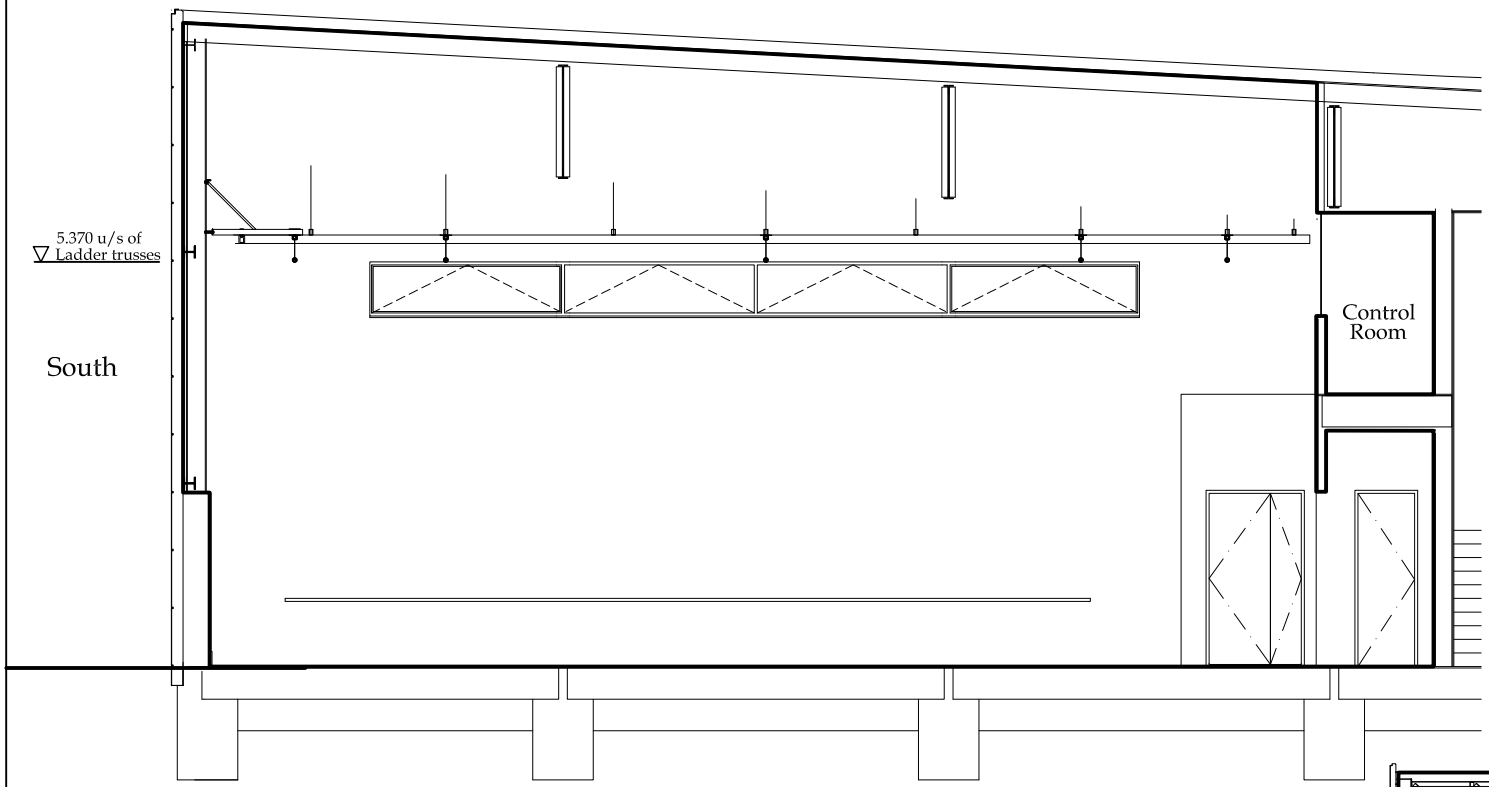

Section

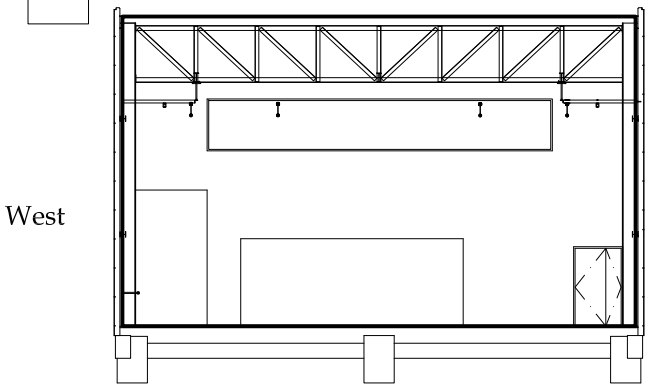

Section
Scale 1:200

ADDRESS

The University of Waikato
Gate 1 Knighton Rd
Private Bag 3105
Hamilton

Ph 64 7 858 5112
Fax 64 7 858 5113

Academy of Performing Arts
DANCE STUDIO
Clear Floor Plan

SCALE	PLOT DATE	SHEET	REVISION
1:100	July 2011	3	B

DRAWN BY PB

This drawing and its contents are the property of The University of Waikato. Any unauthorised employment or reproduction, in full or in part, is forbidden.

GRAPHIC SCALES

acad\electrical\pa\lighting\dance & whare\section

ORIGINAL SHEET SIZE A4